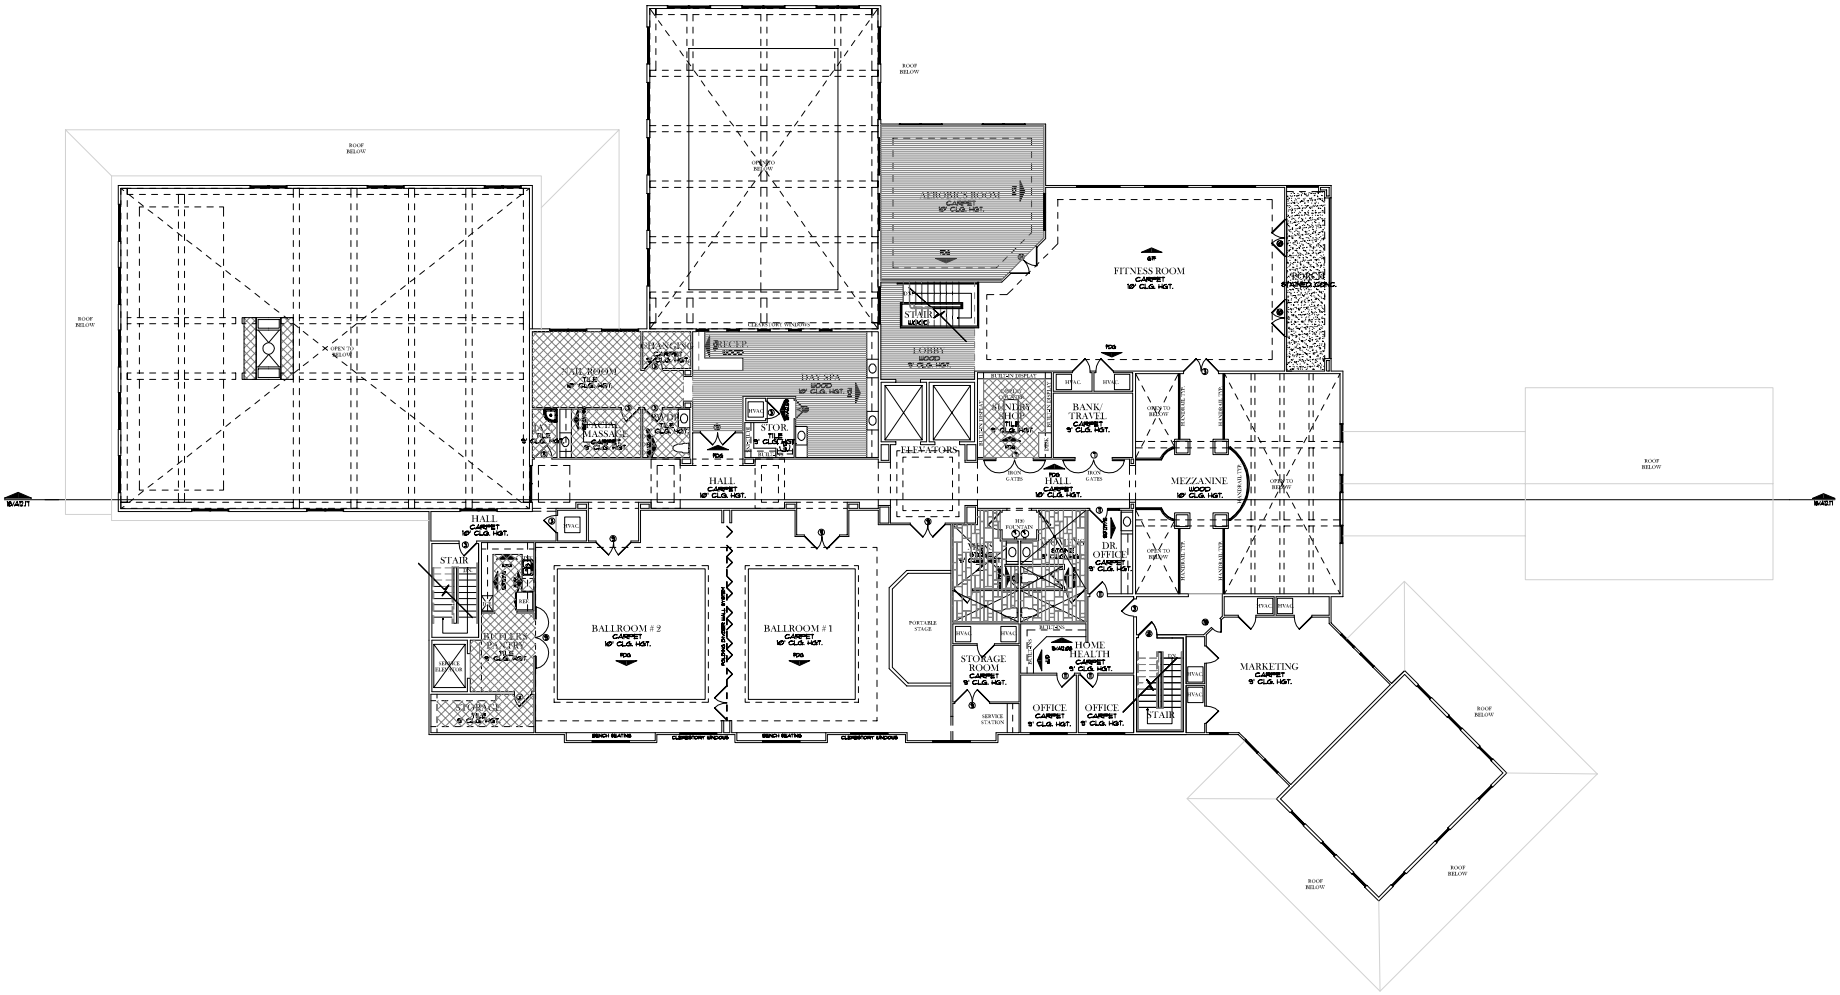
ROOF BELOW
OPEN TO BELOW
AEROBICS ROOM
CARPET
10' CLG. HGT.
FDG
FITNESS ROOM
CARPET
10' CLG. HGT.
STAIR
WOOD
LOBBY
WOOD
9' CLG. HGT.
HALL
CARPET
10' CLG. HGT.
HALL
CARPET
10' CLG. HGT.
ELEVATORS
BANK/
TRAVEL
CARPET
9' CLG. HGT.
MEZZANINE
WOOD
10' CLG. HGT.
DR
OFFICE
CARPET
9' CLG. HGT.
HOME
HEALTH
CARPET
9' CLG. HGT.
STORAGE
ROOM
CARPET
9' CLG. HGT.
OFFICE
CARPET
9' CLG. HGT.
OFFICE
CARPET
9' CLG. HGT.
MARKETING
CARPET
9' CLG. HGT.
BALLROOM # 2
CARPET
10' CLG. HGT.
BALLROOM # 1
CARPET
10' CLG. HGT.
PORTABLE
STAGE
BENCH SEATING
CLERESTORY WINDOWS
BENCH SEATING
CLERESTORY WINDOWS
HALL
CARPET
10' CLG. HGT.
STAIR
RECEPTION
WOOD
DAY SPA
WOOD
10' CLG. HGT.
STOR.
TILE
9' CLG. HGT.
HVAC
SAUNA
TILE
9' CLG. HGT.
MASSAGE
CARPET
9' CLG. HGT.
TILE
9' CLG. HGT.
HALL
CARPET
10' CLG. HGT.
STAIR
TILE
9' CLG. HGT.
STORAGE
TILE
9' CLG. HGT.
SERVICE
STATION
BUS STATION
BUS STATION
OPEN TO
BELOW
B/A 5/17
B/A 5/17